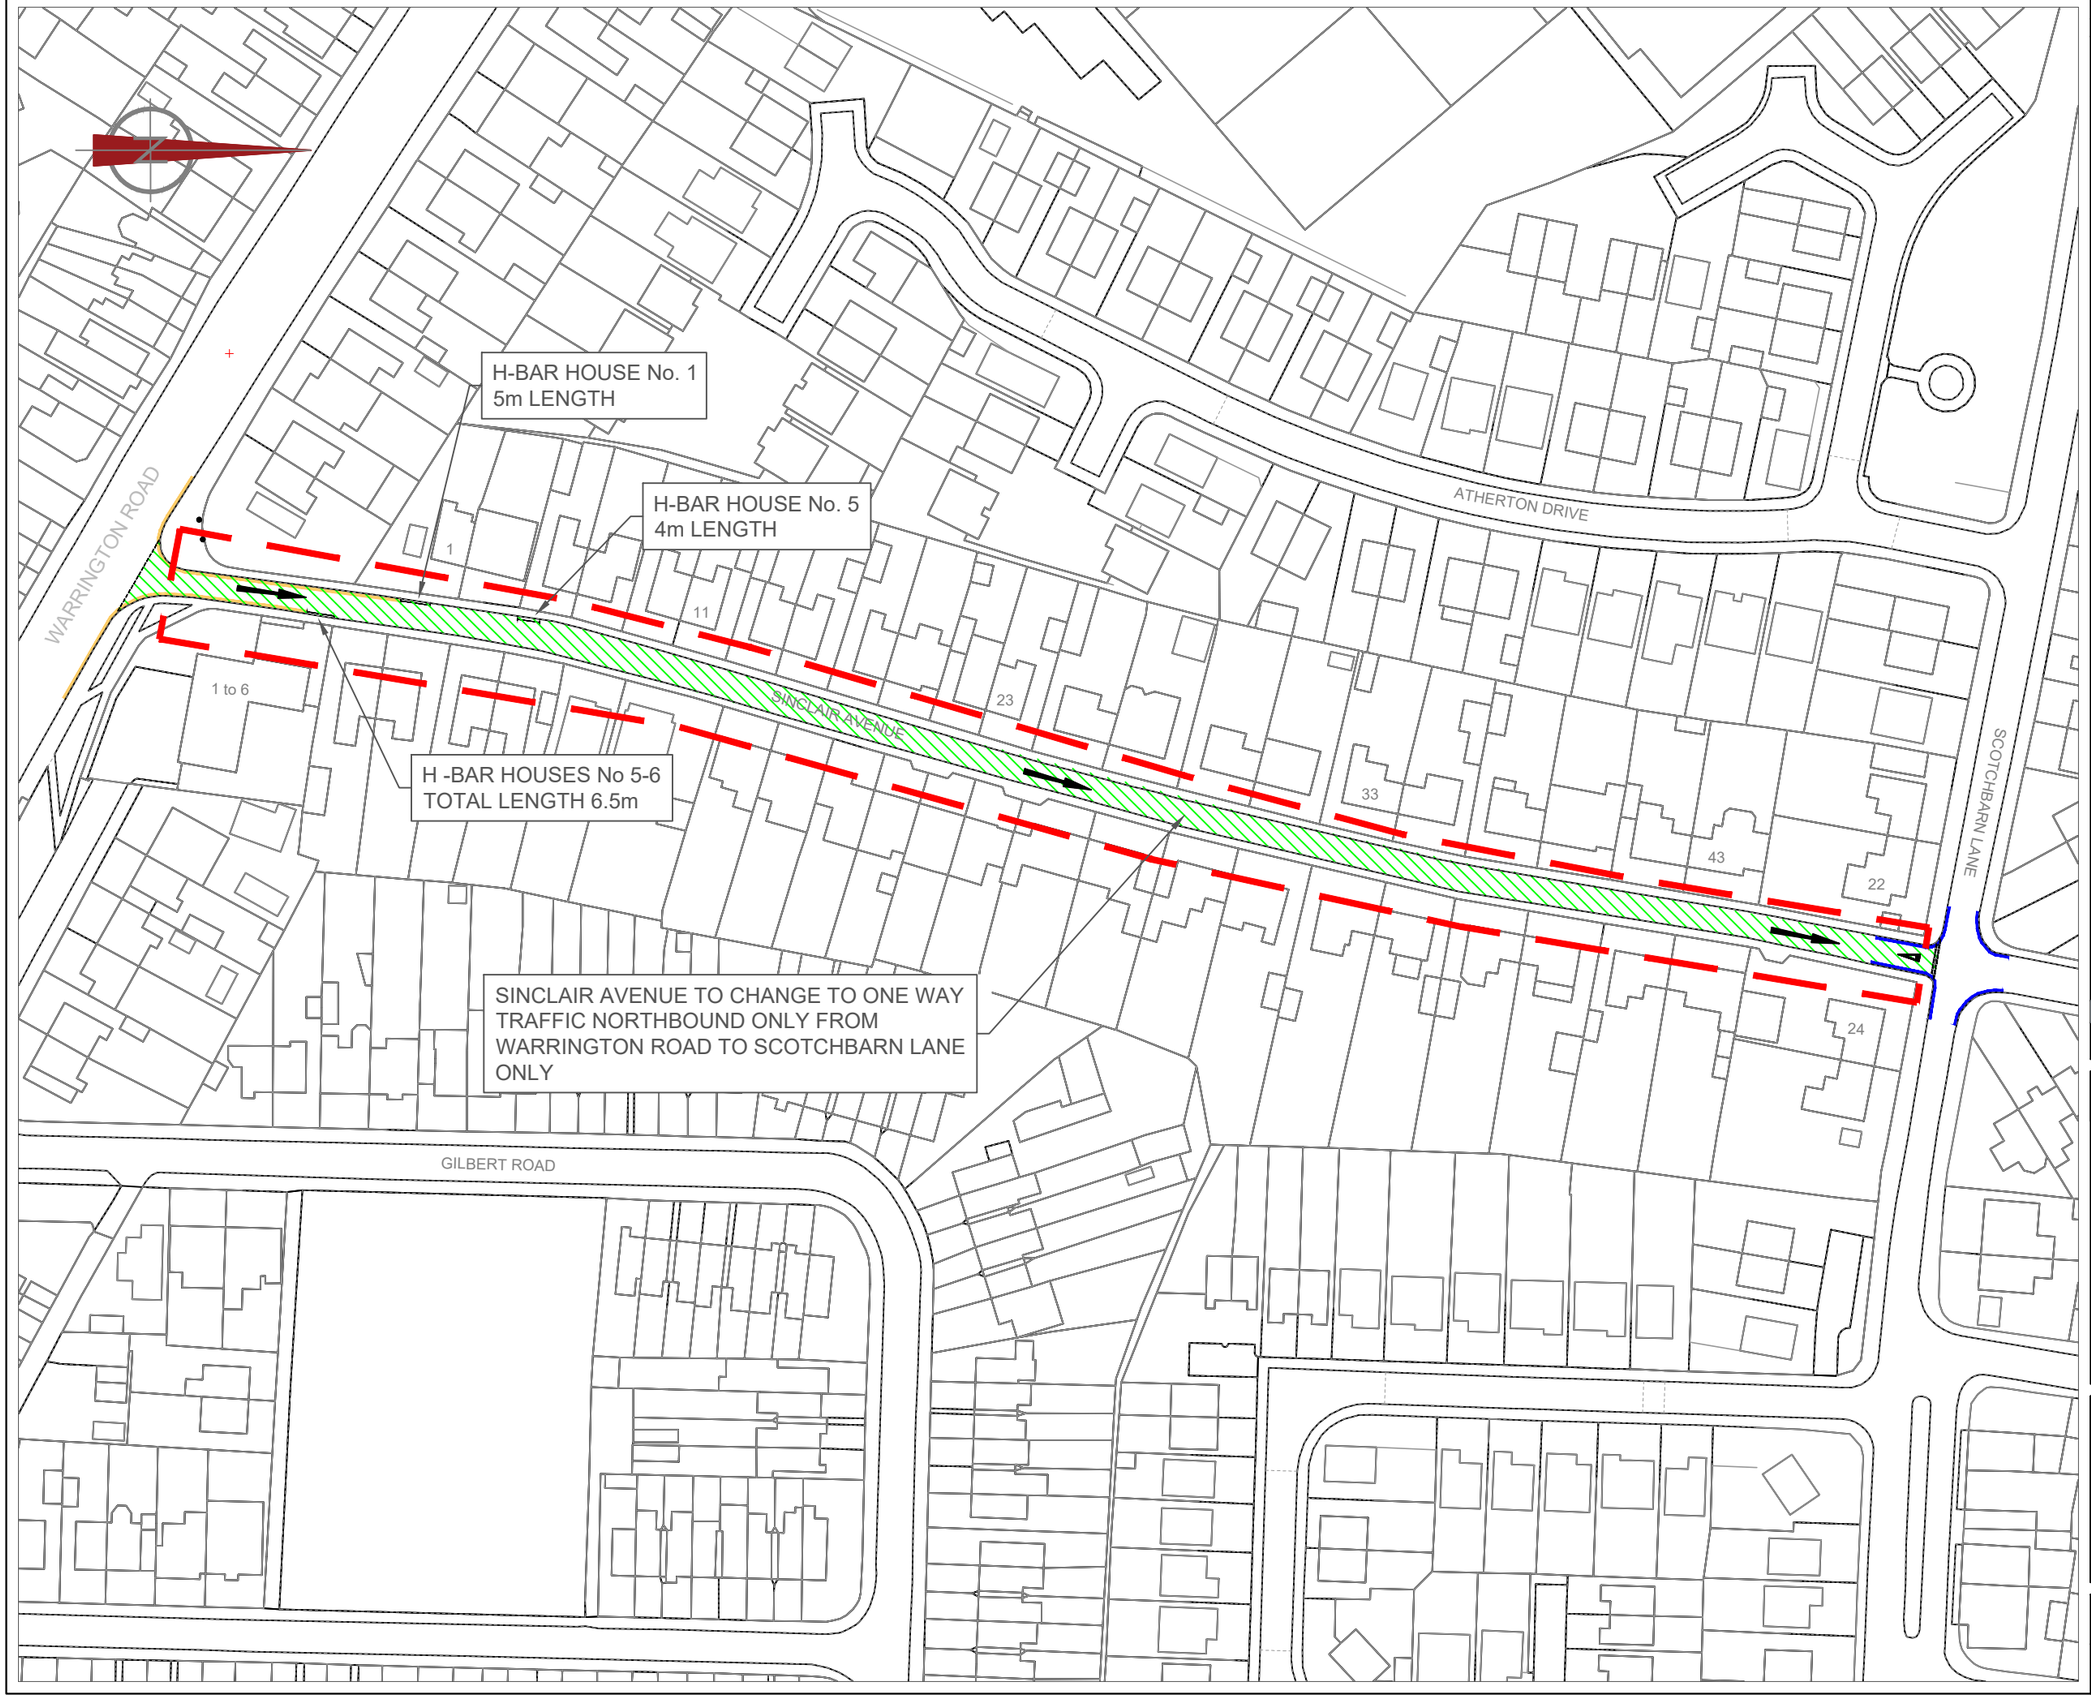


NOTES:

No reproductions without Authority.

Do not scale, use only figured dimensions.

The contractor is to check all dimensions on site and report any discrepancies to the Project Manager or Site Supervisor.

This drawing is to be read in conjunction with all other standard documentation.

Ordnance Survey material produced with permission under Knowsley Metropolitan Borough Council Crown Copyright OS licence number 100022848, 2025.

1. THIS DRAWING IS TO BE READ IN CONJUCTION WITH THE SPECIFICATION FOR HIGHWAYS WORKS TOGETHER WITH DRAWINGS IN THE ISSUED DRAWINGS LIST.
2. ALL DIMENSIONS SHOWN IN mm UNLESS OTHERWISE STATED.
3. ALL DIAGRAM NUMBERS REFER TO THE TRAFFIC SIGNS REGULATIONS AND GENERAL DIRECTIONS 2016.

Existing Double Yellow Lines (No Waiting At Any Time)

Proposed Double Yellow Lines (No Waiting At Any Time)

Existing H Bar/Access Protection Marking

2 Way Road To Be Changed To One Way Northbound

Permit Parking Extents

STATUS: DETAILED DESIGN

Knowsley Council

HIGHWAYS & CAPITAL DELIVERY
MAJOR PROJECTS TEAM
PO Box 21 | Archway Road | Huyton | L36 9YU
www.knowsley.gov.uk

PROJECT NAME:	SINCLAIR AVENUE, PRESCOT
PROJECT NAME:	PROPOSED PERMIT PARKING AND ONE WAY
DRAWING NUMBER:	PT/TM/8314
REV:	0

DRAWN:	CHECKED:	APPROVED:	SCALE @A3:
MT	JF	PB	NTS
DATE: APR 25	DATE: APR 25	DATE: APR 25	