



CROWN COPYRIGHT OS LICENCE NUMBER
100022848, 2023. ORDNANCE SURVEY MATERIAL
PRODUCED WITH PERMISSION UNDER
KNOWSLEY METROPOLITAN BOROUGH COUNCIL

- NOTES:
1. THIS DRAWING TO BE READ IN CONJUNCTION WITH ALL OTHER RELEVANT DOCUMENTATION / INFORMATION.
 2. DO NOT SCALE THIS DRAWING.
 3. ALL MEASUREMENTS ARE IN METERS UNLESS OTHERWISE STATED.
 4. ALL LEVELS RELATED TO ORDNANCE DATUM.

KEY


PROPOSED KERBLINE

EXISTING DOUBLE YELLOW LINES

PROPOSED DOUBLE YELLOW LINES

PROPOSED SIGNALISED CONTROLLED CROSSING

REV	DESCRIPTION	BY	DATE
FOR INFORMATION			
STATUS:			

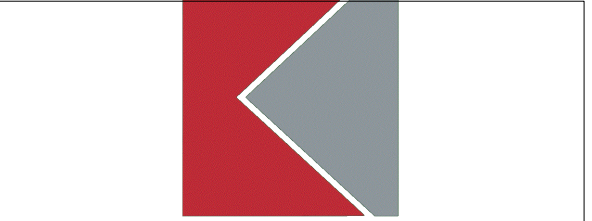

Knowsley Council
HIGHWAYS & CAPITAL DELIVERY

Nutgrove Villa | Griffiths Road | Huyton | L36 9GA
www.knowsley.gov.uk

WOOD ROAD, HALEWOOD

JOB TITLE:

DOUBLE YELLOW LINES & PROPOSED SIGNALISED CROSSING

DRAWING TITLE:

SHEET 1 of 3

HP015-WR-SK-0003

A

DRAWING NUMBER:

REV:

LT

SC

MMc

1:200

DRAWN:

CHECKED:

APPROVED:

DATE:

JUN 26

JUN 26

JUN 26


SCALE @A1:

- NOTES:
1. THIS DRAWING TO BE READ IN CONJUNCTION WITH ALL OTHER RELEVANT DOCUMENTATION / INFORMATION.
 2. DO NOT SCALE THIS DRAWING.
 3. ALL MEASUREMENTS ARE IN METERS UNLESS OTHERWISE STATED.
 4. ALL LEVELS RELATED TO ORDNANCE DATUM.

KEY

	PROPOSED KERBLINE
	EXISTING DOUBLE YELLOW LINES
	PROPOSED DOUBLE YELLOW LINES
	PROPOSED SIGNALISED CONTROLLED CROSSING

REV	DESCRIPTION	BY	DATE
FOR INFORMATION			
STATUS:			

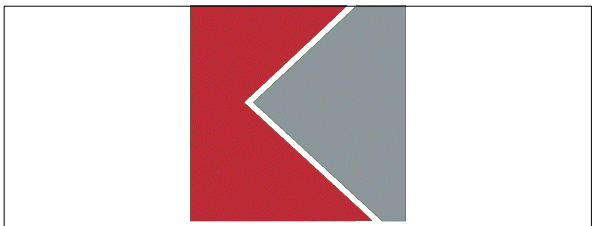


Knowsley Council
HIGHWAYS & CAPITAL DELIVERY

Nutgrove Villa | Griffiths Road | Huyton | L36 9GA
www.knowsley.gov.uk

WOOD ROAD, HALEWOOD	
JOB TITLE:	
DOUBLE YELLOW LINES & PROPOSED SIGNALISED CROSSING	
DRAWING TITLE: SHEET 2 of 3	
HP015-WR-SK-0004	A
DRAWING NUMBER:	REV:

LT	SC	MMc	1:200
DRAWN:	CHECKED:	APPROVED:	
JUN 26	JUN 26	JUN 26	
DATE:	DATE:	DATE:	SCALE @A1:

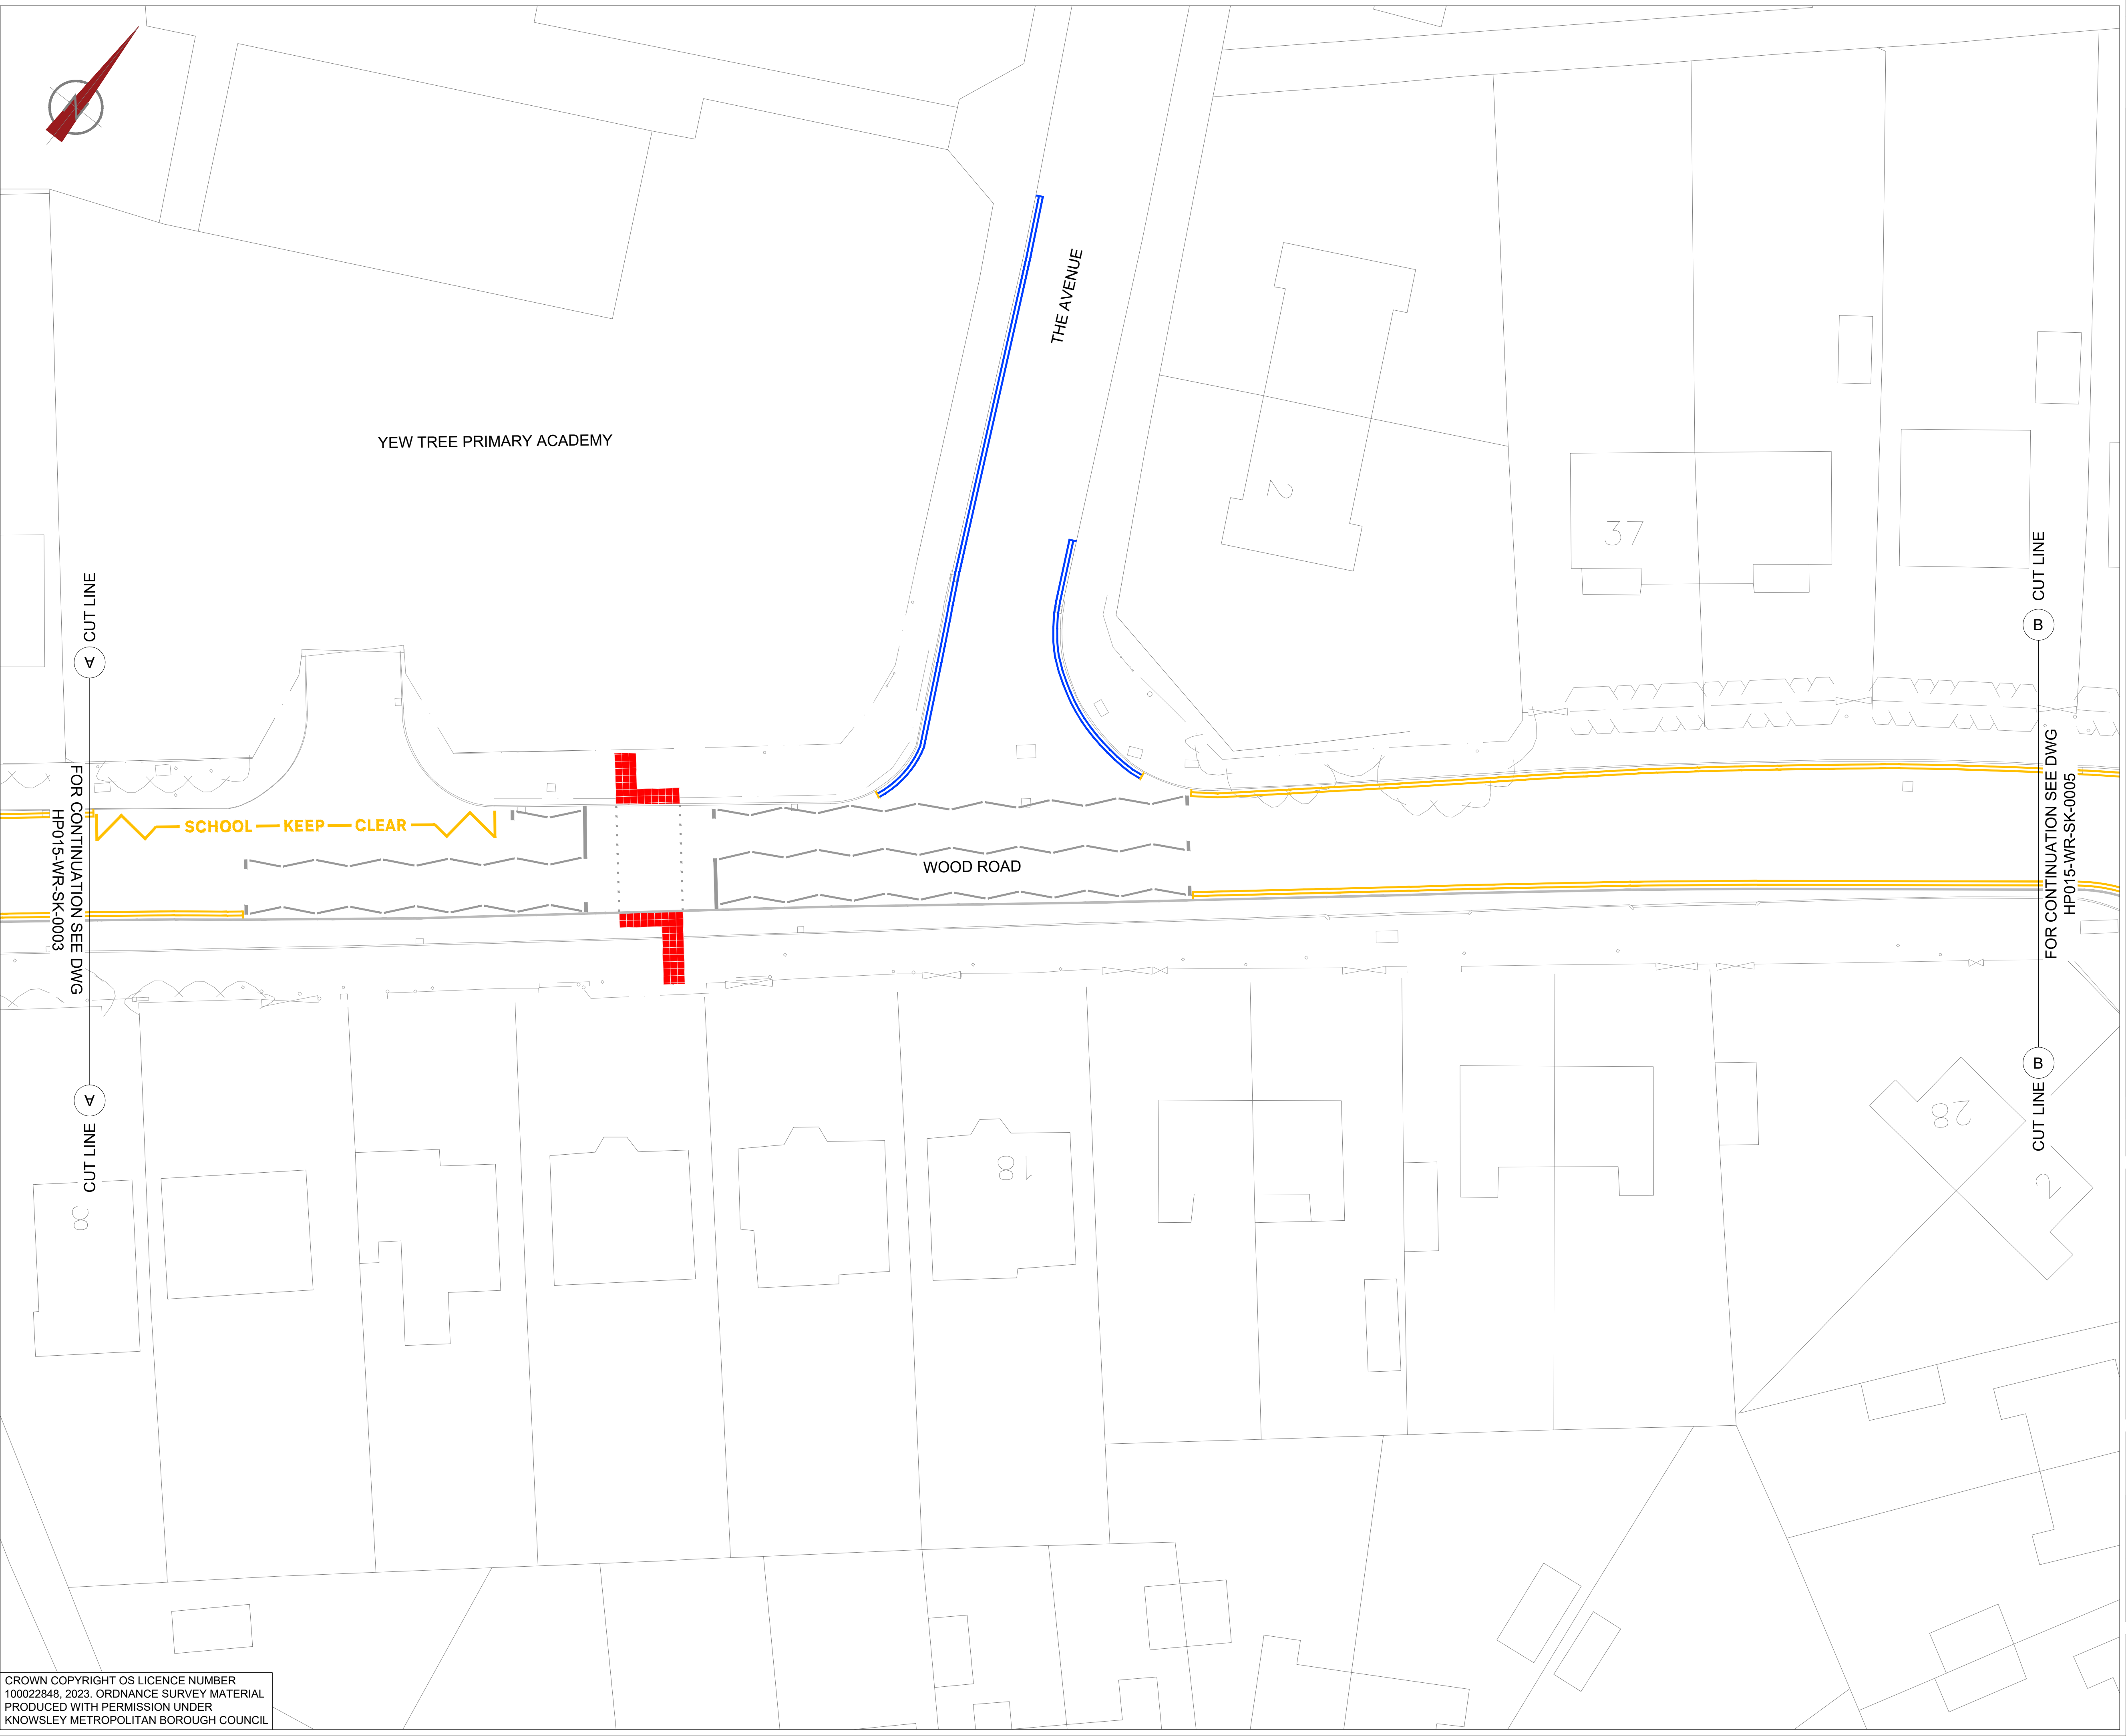

CROWN COPYRIGHT OS LICENCE NUMBER
100022848, 2023. ORDNANCE SURVEY MATERIAL
PRODUCED WITH PERMISSION UNDER
KNOWSLEY METROPOLITAN BOROUGH COUNCIL

- NOTES:
1. THIS DRAWING TO BE READ IN CONJUNCTION WITH ALL OTHER RELEVANT DOCUMENTATION / INFORMATION.
 2. DO NOT SCALE THIS DRAWING.
 3. ALL MEASUREMENTS ARE IN METERS UNLESS OTHERWISE STATED.
 4. ALL LEVELS RELATED TO ORDNANCE DATUM.

KEY

PROPOSED KERBLINE

EXISTING DOUBLE YELLOW LINES

PROPOSED DOUBLE YELLOW LINES

PROPOSED SIGNALISED CONTROLLED CROSSING

REV	DESCRIPTION	BY	DATE
FOR INFORMATION			
STATUS:			



HIGHWAYS & CAPITAL DELIVERY

Nutgrove Villa | Griffiths Road | Huyton | L36 9GA
www.knowsley.gov.uk

WOOD ROAD, HALEWOOD

JOB TITLE:

DOUBLE YELLOW LINES & PROPOSED SIGNALISED CROSSING
SHEET 3 of 3

DRAWING TITLE:

HP015-WR-SK-0005

REV: A

DRAWING NUMBER:

REV:

LT	SC	MMc	1:200
DRAWN:	CHECKED:	APPROVED:	
JUN 26	JUN 26	JUN 26	
DATE:	DATE:	DATE:	SCALE @A1:

